Approved For Release 2004/02/23 : CIA-RDP78T04563A001100180003-1 TOP SECRET

[redacted]

BASIC IMAGERY
INTERPRETATION
REPORT

NATIONAL PHOTOGRAPHIC
INTERPRETATION CENTER

Declass Review by NGA.

CHANG-YEH ARMY BARRACKS WEST

[redacted] 25X1

GROUND FORCE FACILITIES
CHINA
MAY 1972

25X1 [redacted]

TOP SECRET 25X1

[redacted]

RCA-07/0322/72
COPY NO 117
13 PAGES

GROUP 1: EXCLUDED FROM
AUTOMATIC DOWNGRADING
AND DECLASSIFICATION

Approved For Release 2004/02/23 : CIA-RDP78T04563A001100180003-1

25X1
Approved For Release 2004/02/23 : CIA-RDP78T04563A001100180003-1

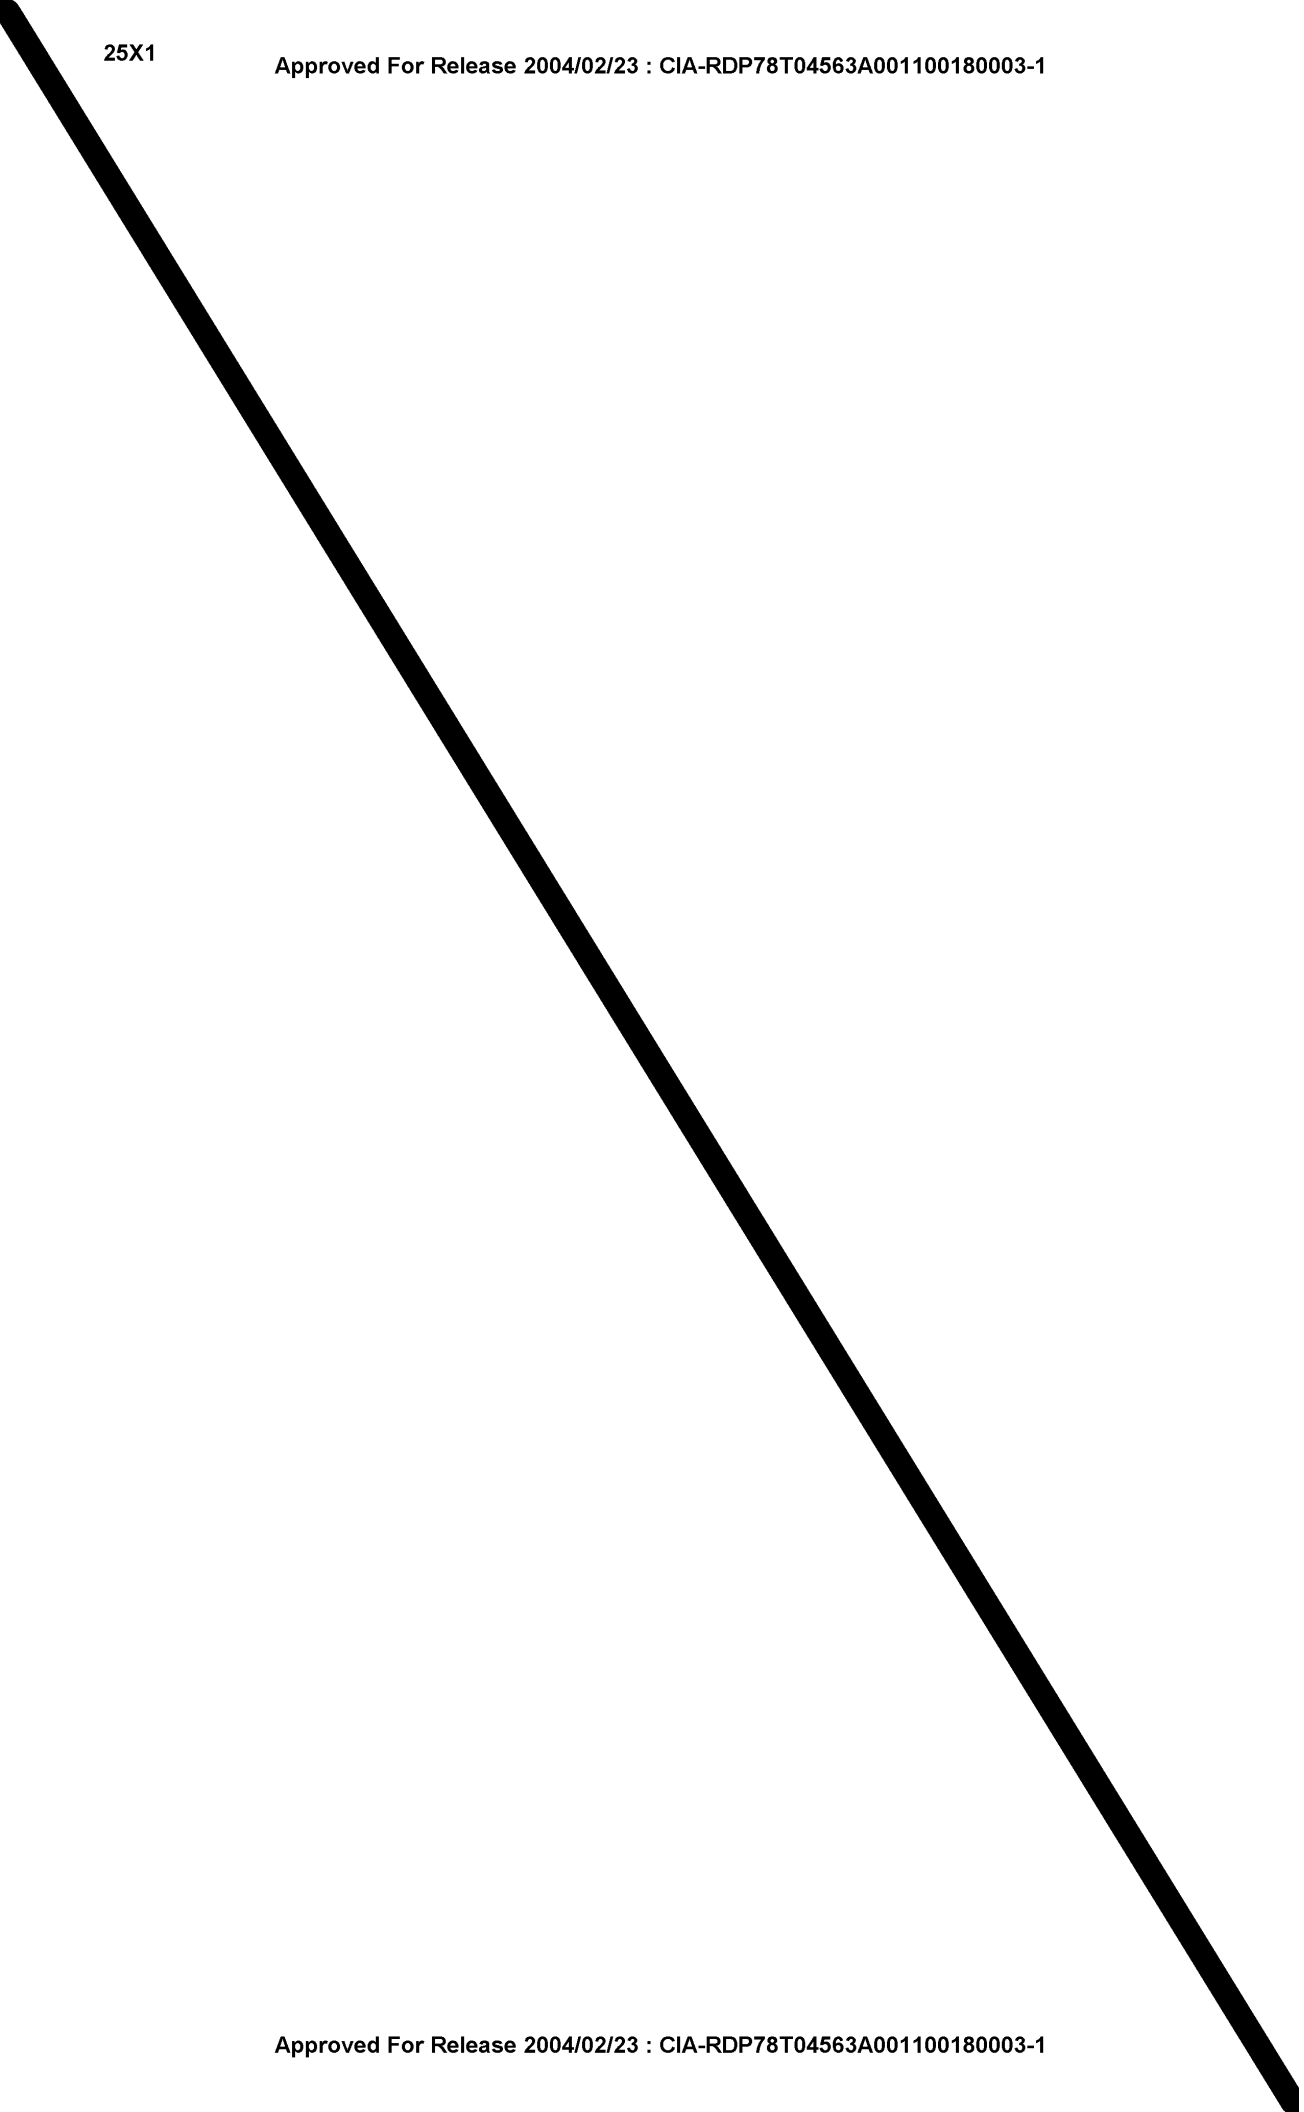

Approved For Release 2004/02/23 : CIA-RDP78T04563A001100180003-1

25X1

25X1
25X1

INSTALLATION NAME AND MILITARY REGION		COUNTRY
Chang-yeh Army Barracks West (Lan-chou MR)		CH
UTM COORDINATES	GEOGRAPHIC COORDINATES	
NA	38-56-00N 100-26-20E	

25X1

MAP REFERENCE

USATC. Series 200, Sheet 0332-9, scale 1:200,000

25X1

LATEST IMAGERY USED	NEGATION DATE

 

REQUIREMENT:

Departmental Requirement Cite: CIA-C-SRO 86,362

COMIREX Basic Requirement Cite: BR-G04

NPIC/IEG/EGD/NKB Project 222995EM

NOTE: This report is published as an interim Basic Report with the concurrence of DIA.

25X1

INSTALLATION: Chang-yeh Army Barracks West, Lan-chou Military Region, China.

LOCATION: Chang-yeh Army Barracks West is on the western outskirts of Chang-yeh, 103 nautical miles (nm) southeast of Chiu-chuan and 120 nm northwest of Wu-wei.

GENERAL: The wall-secured installation consists of two billeting areas (Aa and Ab) and a small support area devoted to some agricultural activity and possibly storage.

Billeting floorspace increased by approximately 50 percent between [redacted] 25X1
There were no changes between [redacted] 25X1
[redacted] No vehicular facilities have been evident nor has any vehicle activity been noted between [redacted] 25X1. The presence of the two- to three-story administration building would seem to indicate a minor headquarters function at this installation.

Accuracy Statement: [redacted] 25X1

Conversion from square meters to square feet was determined by the factor: 1 square meter equals 10.76 square feet.

25X1

Approved For Release 2004/02/23 : CIA-RDP78T04563A001100180003-1

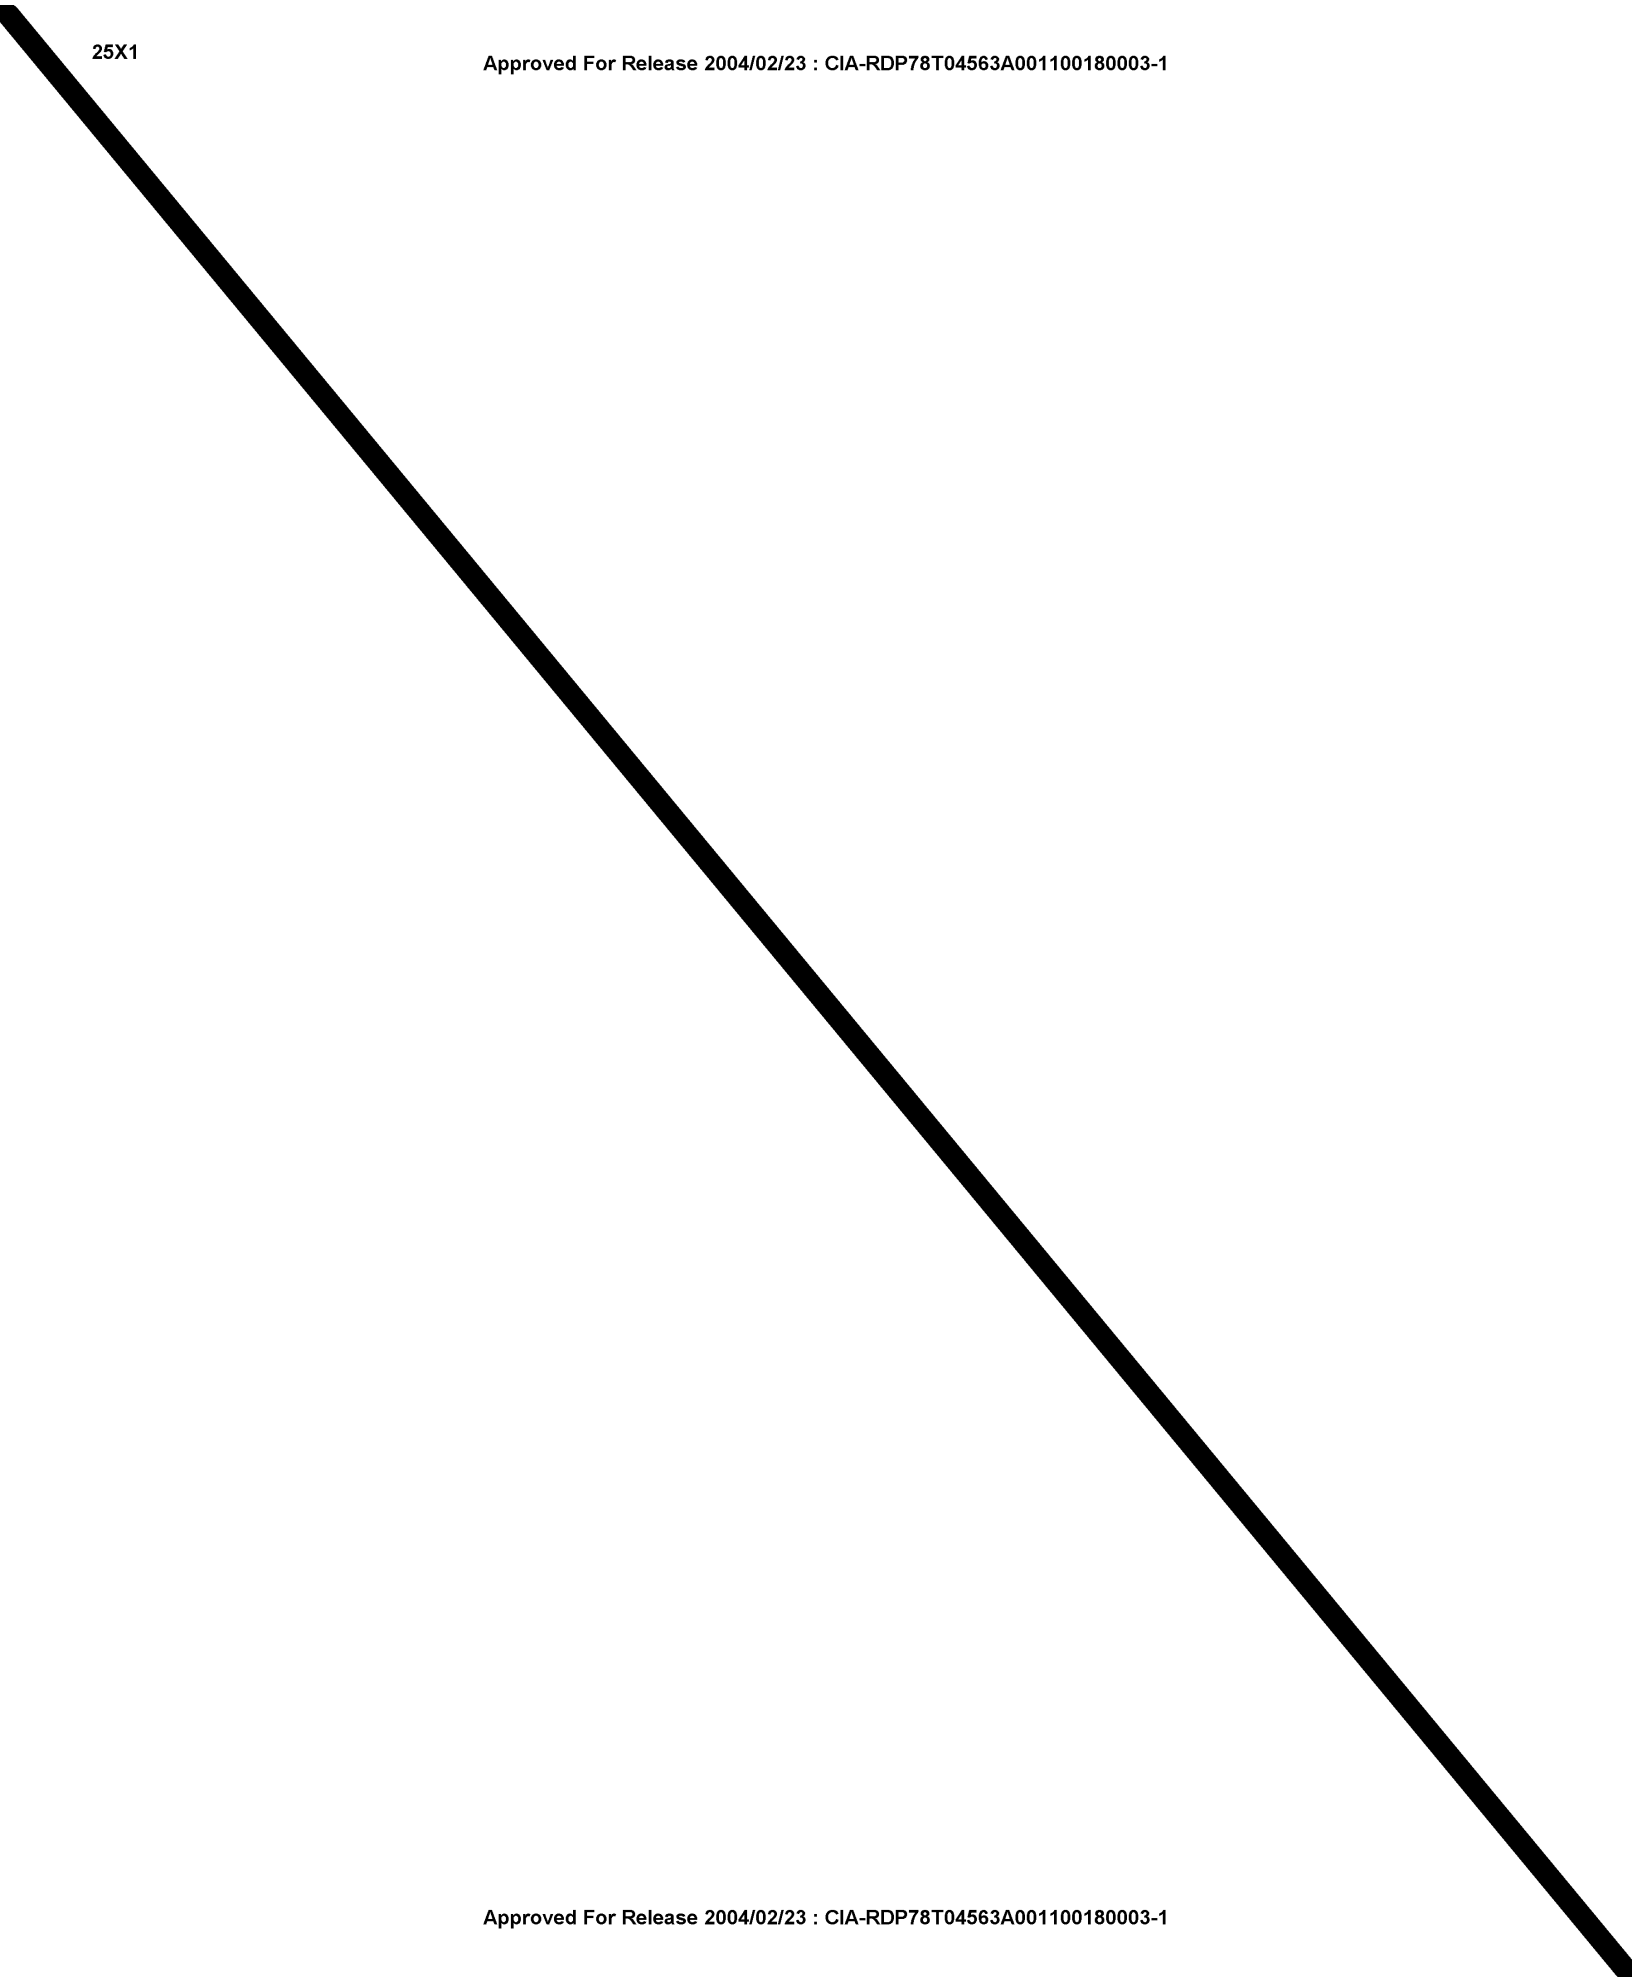

Approved For Release 2004/02/23 : CIA-RDP78T04563A001100180003-1

Function/Description	Overall Dimensions Meters	Feet	Floorspace Sq Meters	Sq Feet

Area Aa - Billeting Area

8 quarters #25-28,33-36
4 barracks #15,17,19,20 (#17 has a small furnace house #16 attached)
1 barracks #14
1 barracks #29
1 storage bldg #43
2 admin bldgs #13,30
1 messhall/auditorium #21 (with kitchen #22 attached)
3 latrines #6,12,18
1 furnace house #42
1 water standpipe #41
1 prob water pumphouse #40
2 poss maintenance/ agricultural support bldgs #7,8
11 minor support bldgs #9-11,23,24,31,32, 37-39,44

[redacted] 25X1

Floorspace of Major Buildings - Area Aa

Quarters
Barracks
Storage

[redacted] 25X1

Area Ab - Billeting Area

8 barracks #50,51,57-59, 61-63
3 barracks #53,60,64
3 barracks #78-80
2 barracks #48,56
2 barracks #73,74

[redacted] 25X1

[redacted] 25X1

Function/Description	Overall Dimensions Meters	Feet	Floorspace Sq Meters	Sq Feet
2 barracks #75,77 1 barracks #72 1 storage/support bldg #46 1 storage/support bldg #55 1 admin/support bldg #76 (joining bldgs #75,77 1 messhall/auditorium #69 (with kitchen #70 attached) 3 prob latrines #47,52, 81 2 utility sheds #45,54 1 gatehouse #66 5 minor support bldgs #49,65,67,68,71	[redacted]			

25X1

Floorspace of Major Buildings - Area Ab

Barracks	[redacted]
Storage/Support	

25X1

Area Ea - Support Area

1 storage/support bldg #4
1 storage/support bldg #5
1 agricultural support bldg #3
2 minor support bldgs #1,2

Floorspace of Major Buildings - Area Ea

Storage/Support	[redacted]

25X1

25X1 Floorspace of Major Buildings - [redacted]

Quarters	[redacted]
Barracks	
Storage	
Storage/Support	

Chronological Listing of Facility Changes, Vehicles and Equipment, and Activity

Base Data

25X1 [redacted]

Floorspace of Major Buildings

	Floorspace Sq Meters	Sq Feet
Area Aa		
Quarters		
Barracks		
Area Ab		
Barracks		
Storage/Support		
Installation		
Quarters		
Barracks		
Storage/Support		

25X1 [redacted]

Comments: Changes which have occurred within the installation from [redacted] (date of base coverage) to [redacted] (date of latest coverage) are listed as follows: 25X1 25X1

Area Aa - Billeting Area

Storage bldg #43 had been added.

An admin bldg #13, a furnace house #42, a waterstand pipe #41, a probable water pump-house #40, two possible maintenance/agricultural support bldgs #7 and 8, a small furnace bldg #16, two latrines #6 and 12, and eleven minor support bldgs #9-11,23,24,31,32, 37-39,44 had been added.

25X1 [redacted]

Area Ab - Billeting Area

Eight barracks #72,73-75, 77-80 had been added.

A storage/support bldg #46 had been added.

25X1 [redacted]

Chronological Listing of Facility Changes, Vehicles and Equipment, and Activity

An admin/support bldg #76, two prob latrines #47 and 81, two utility sheds #45 and 54, a gatehouse #66, and five minor support bldgs #49,65,67,68, and 71 had been added.

Area Ea - Support Area

Two storage/support bldgs #4 and 5 had been added. [redacted] 25X1

An agricultural support bldg #3 and two minor support bldgs #1 and 2 had been added.

These changes are reflected in the following chronology:

Chronological Listing of Facility Changes, Vehicles and Equipment and Activity

25X1 [redacted]

Facilities

Base data was established on this mission

Vehicles and Equipment

Small scale precluded identification.

Activity

None was observed.

[redacted] 25X1

Facilities

Area Aa

One wing of storage bldg #43 had been added.

[redacted] 25X1

One wing of admin bldg #13, a furnace house #42, a water stand pipe #41, a probable water pumphouse #40, two possible maintenance/agricultural support bldgs #7 and 8, a small furnace house #16 (attached to bldg #17), and minor support bldgs #10,11,23,24,31,32, and 34 had been added.

Area Ba

An agricultural support bldg #3 had been added.

Vehicles and Equipment

Small scale precluded identification.

Activity

None was observed.

Floorspace of Major Buildings - [redacted] 25X1

Area Aa

Sq Meters Sq Feet

Quarters [redacted] 25X1

Barracks [redacted] 25X1

Storage [redacted] 25X1

25X1

Chronological Listing of Facility Changes, Vehicles and Equipment and Activity

[redacted] 25X1

Area Ab

Sq Meters Sq Feet

Barracks

25X1 [redacted]

Storage/Support

25X1 [redacted]

Installation

Quarters

25X1 [redacted]

Barracks

25X1 [redacted]

Storage

25X1 [redacted]

Storage/Support

25X1 [redacted]

Facilities

Area Aa

A second wing of storage bldg #43 had been added.

[redacted] 25X1

A second wing of admin bldg #13, two latrines #6,12, and four minor support bldgs #9,37-39 had been added.

Area Ab

Eight barracks #72,73-75, 77-80 had been added.

[redacted] 25X1
ft)

An admin/support bldg #76, a prob latrine #81, a utility shed #54, a gatehouse #66 and four minor support bldgs #49, 67,68 and 71 had been added.

Area Ea

Two minor support bldgs #1 and 2 had been added.

Vehicles and Equipment

Small scale precluded identification.

Activity

None was observed.

Floorspace of Major Buildings - [redacted] 25X1

Sq Meters Sq Feet

Area Aa

Quarters

[redacted] 25X1

Barracks

[redacted] 25X1

Chronological Listing of Facility Changes, Vehicles and Equipment,* and Activity

25X1

Sq Meters Sq Feet

Storage

25X1

Area Ab

Barracks

25X1

Storage/Support

25X1

Installation

Quarters

25X1

Barracks

25X1

Storage

25X1

Storage/Support

25X1

Facilities

Area Ab

One storage/support bldg #46 had been added.

25X1

A probable latrine #47, a utility shed #45 and a minor support bldg #65 had been added.

Vehicle and Equipment

Small scale precluded identification.

Activity

None was observed.

Floorspace of Major Buildings -

25X1

Sq Meters Sq Feet

Area Aa

Quarters

25X1

Barracks

25X1

Storage

25X1

Area Ab

Barracks

25X1

Storage/Support

25X1

Installation

Quarters

25X1

Barracks

25X1

Chronological Listing of Facility Changes, Vehicles and Equipment,* and Activity

[redacted] 25X1

Sq Meters	Sq Feet	
Storage		Facilities
25X1 [redacted]		Area Ea
Storage/Support		Two storage/support bldgs #4 and #5 had been added.
25X1 [redacted]		[redacted] 25X1
		Vehicles and Equipment
		Small scale precluded identification.
		Activity
		None was observed.
		Floorspace of Major Buildings - [redacted] 25X1
Sq Meters	Sq Feet	
		Area Aa
		Quarters [redacted] 25X1
		Barracks [redacted] 25X1
		Storage [redacted] 25X1
		Area Ab
		Barracks [redacted] 25X1
		Storage/Support [redacted] 25X1
		Area Ea
		Storage/Support [redacted] 25X1
		Installation
		Quarters [redacted] 25X1
		Barracks [redacted] 25X1

25X1

Chronological Listing of Facility Changes, Vehicles and Equipment,* and Activity

25X1

[redacted]

Sq Meters Sq Feet

Storage

25X1 [redacted]

Storage/Support

25X1 [redacted]

25X1

25X1
Approved For Release 2004/02/23 : CIA-RDP78T04563A001100180003-1

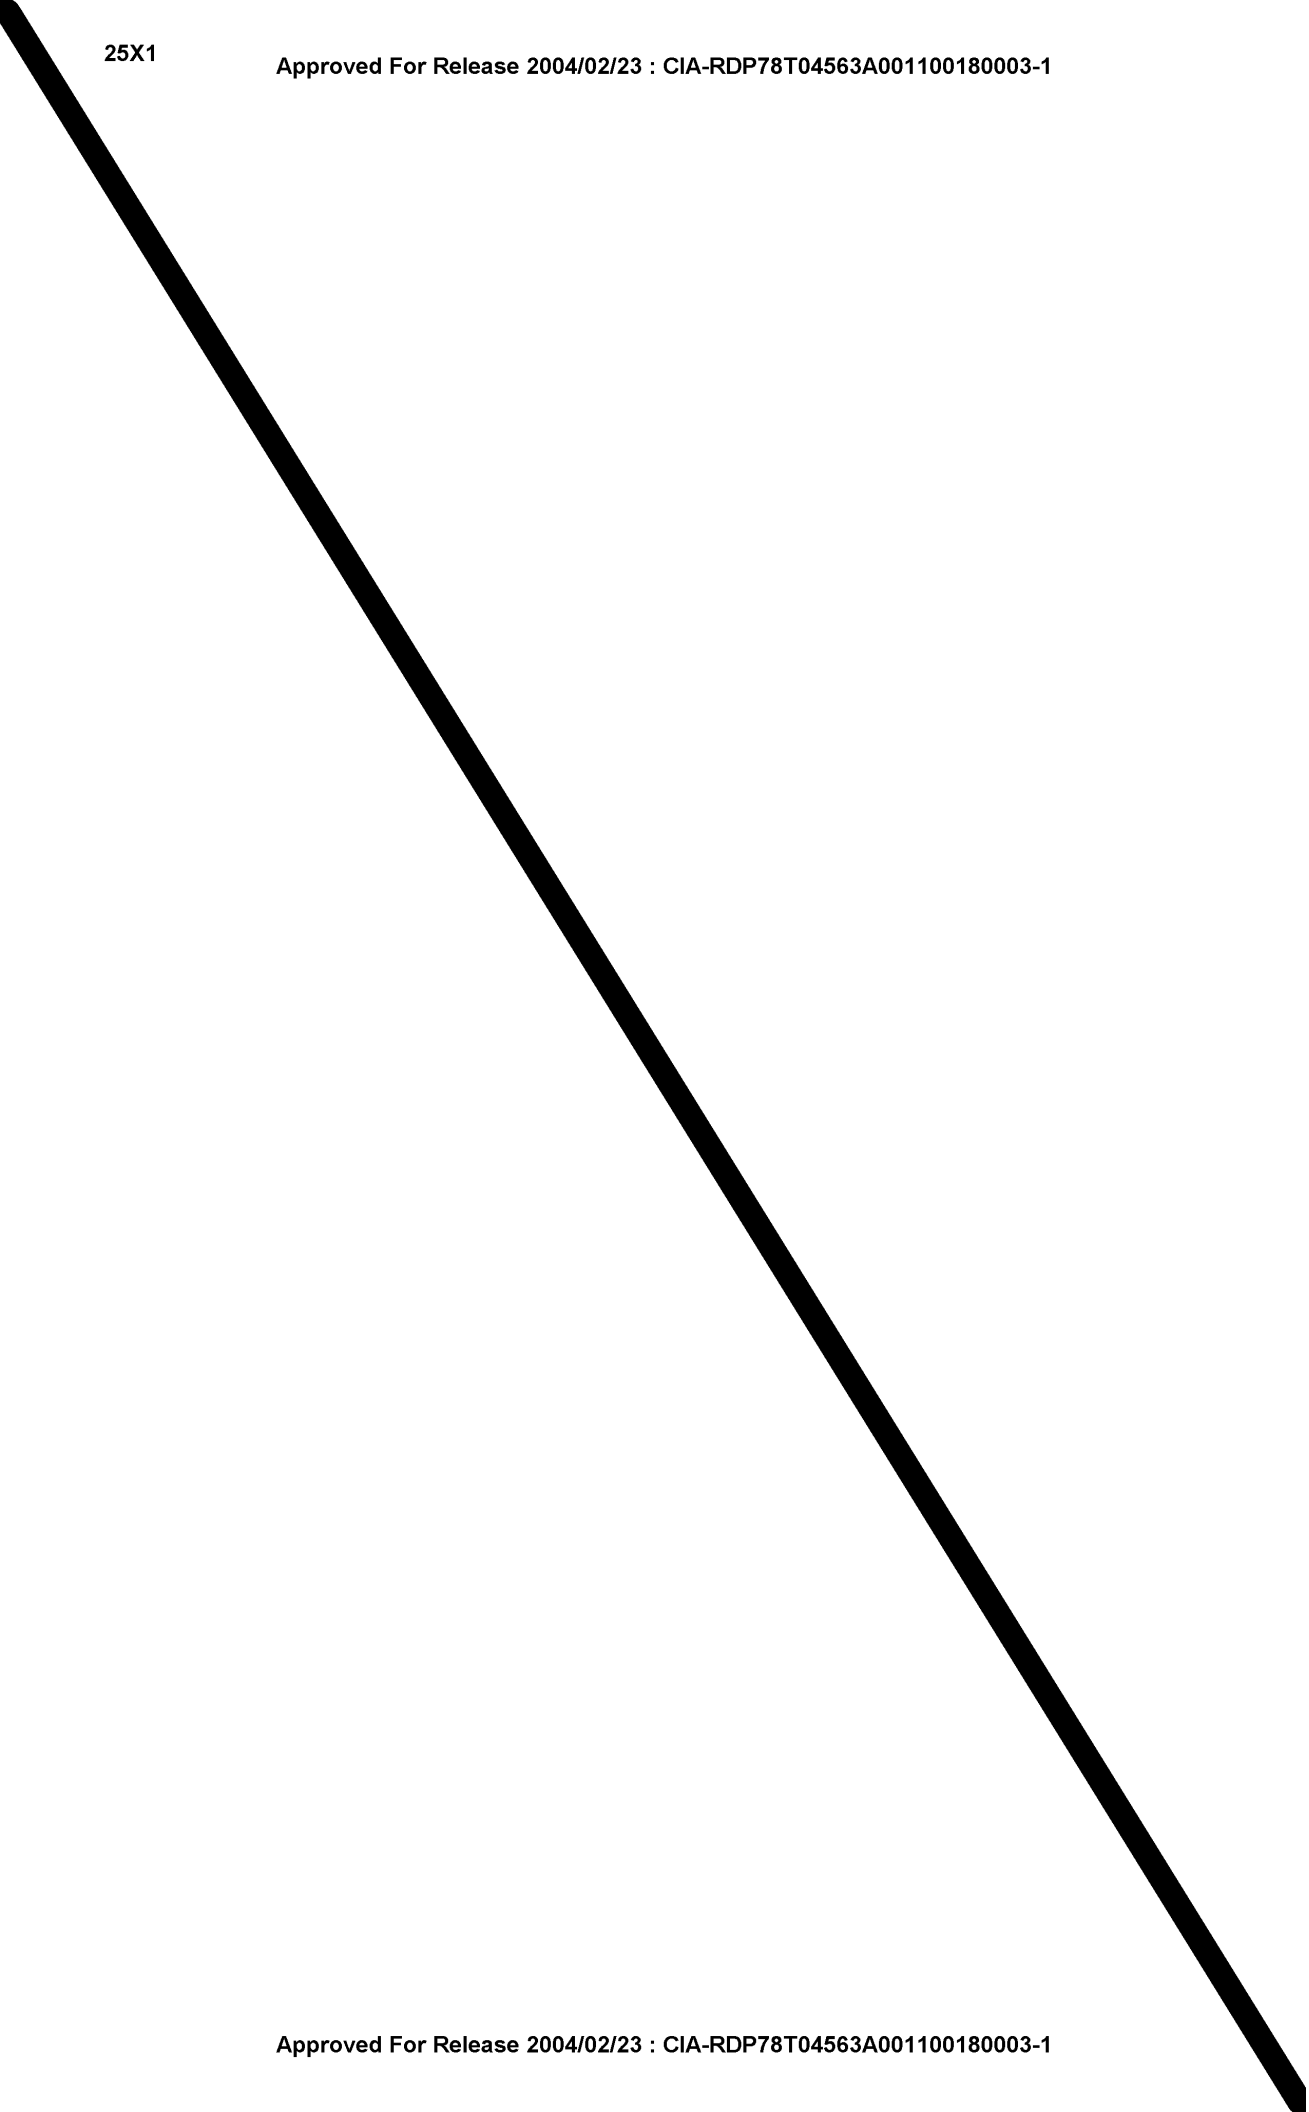

Approved For Release 2004/02/23 : CIA-RDP78T04563A001100180003-1

Approved For Release 2004/10/23 : CIA-RDP78T04563A001100180003-1
TOP SECRET

Approved For Release 2004/10/23 : CIA-RDP78T04563A001100180003-1
TOP SECRET